


SEP 28 2026

FILE LOCATION: Z:\PROJECTS\3500 - Quk West, Katy TX\3600 27 - 01804, US-76 & Rockrose Circle, Southwile, GA\CDR\Exhibit\3600 27 81816 CDP (P-002).dwg TAB NAME Site (Prefin) USER mendenon SAVED: 9/20/2026 10:37 AM PLOTTED: 9/26/2026 11:00 AM

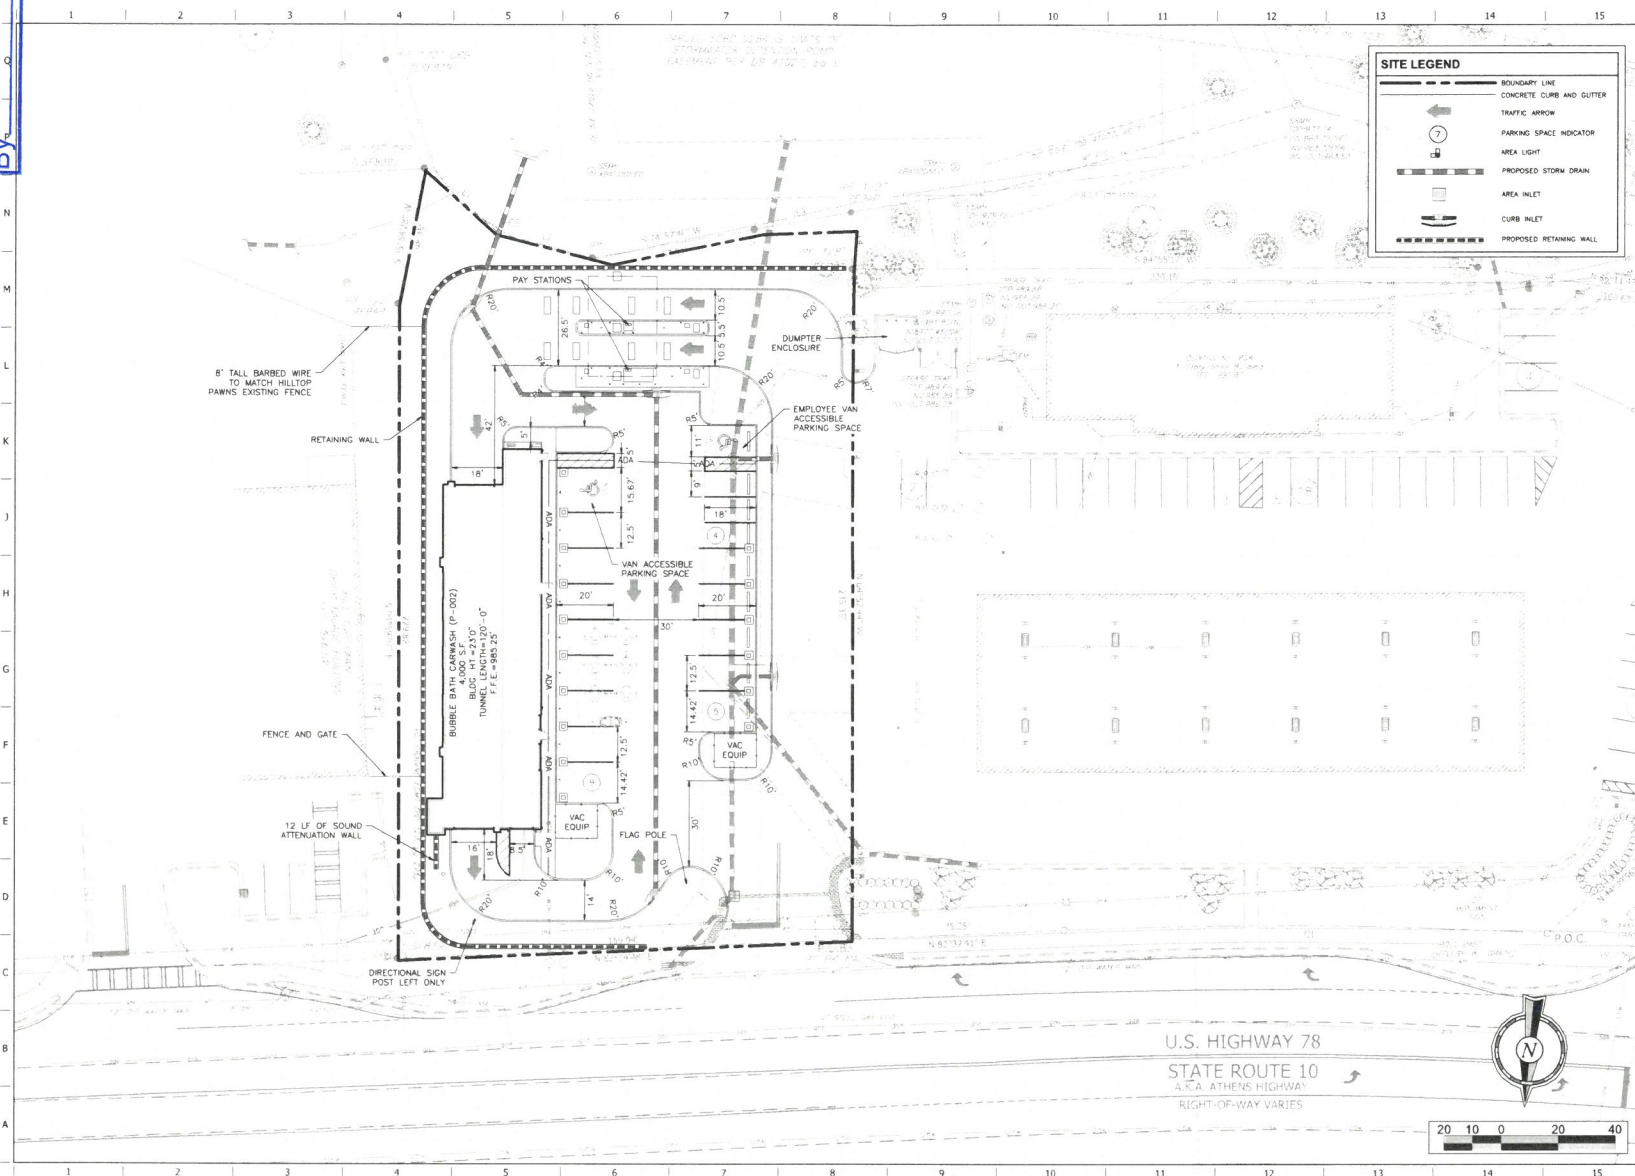

PROJECT NO.: 3600.27

MATKINHOVER
ENGINEERING
& SURVEYING

8 SPENCER ROAD SUITE 100
BOULDER, TEXAS 78008
OFFICE: 833.246.0600
CONTACT: @MATKINHOVER.COM

QuikTrip Bubble Bath
No. 61816
US-78 & ROCKDALE CIRCLE
SNELLVILLE, GEORGIA



PROTOTYPE: P-002
DIVISION:
VERSION: 001
DESIGNED BY:
DRAWN BY: MR
REVIEWED BY: DM

[illegible]

SHEET TITLE:

SITE (PRELIM)

SHEET NUMBER:

2