

BOB'S Discount Furniture

1670 SCENIC HIGHWAY NORTH
SNELLVILLE, GA 30078

DRAWING NO.
E051429

BRAND APPROVAL		LANDLORD APPROVAL	
BRAND APPROVAL	DATE	LANDLORD APPROVAL	DATE
THIS DRAWING SUPERCEDES ALL OTHER DOCUMENTS PROVIDED CONCERNING THE FABRICATION AND INSTALLATION OF THIS DESIGN. SIGNATURE ANYWHERE ON THE DRAWING WILL BE TAKEN AS APPROVAL OF THE DESIGN AND SPECIFICATIONS AS NOTED.			

REVISIONS

DATE: REVISION & DESCRIPTION

DESIGNER

COLOR / PAINT STANDARDS

FONT

ACRYLIC



2283 RED

VINYL



CARDINAL RED
EXACT VINYL 3630-53L



LOW TAC VINYL TO MATCH
PMS 116C (EQUIVALENT TO 3630-15)

PAINT



PANTONE 485C



BENJAMIN MOORE OLD NAVY
(2063-10)

ARTICULAT CF HEAVY

abcdefghijklmnopqrstuvwxyzABCDEFGHIJKLMNOPQRSTUVWXYZ

BOB'S Discount Furniture

1670 SCENIC HIGHWAY NORTH
SNELLVILLE, GA 30078

DRAWING NO.

E051429

DATE OF
LAST CHANGE:

04/27/26

REVISION #

-

ADDITIONAL INSTALL NOTES:

CONSULTANT:
N/A
PROJECT MANAGER:
JANEL HEDGEPEETH
DESIGNER:
ZT

FILE LOC:
Company\CURRENT PROJECTS\BOB'S DISCOUNT FURNITURE\026\Snellville, GA E051429\11 Production Files\E051429

ASG

ADVANCE SIGN GROUP




800.861.8006
ADVANCESIGNGROUP.COM

SUMMARY OF SIGNAGE

SIGN	GRAPHIC	DESCRIPTION	FT ²
2.0	Mattresses	- ILLUMINATED CHANNEL LETTERS - 24" H - 5" DEEP - (1) ONE REQUIRED	29.58

SITE MAP

SCALE: NA

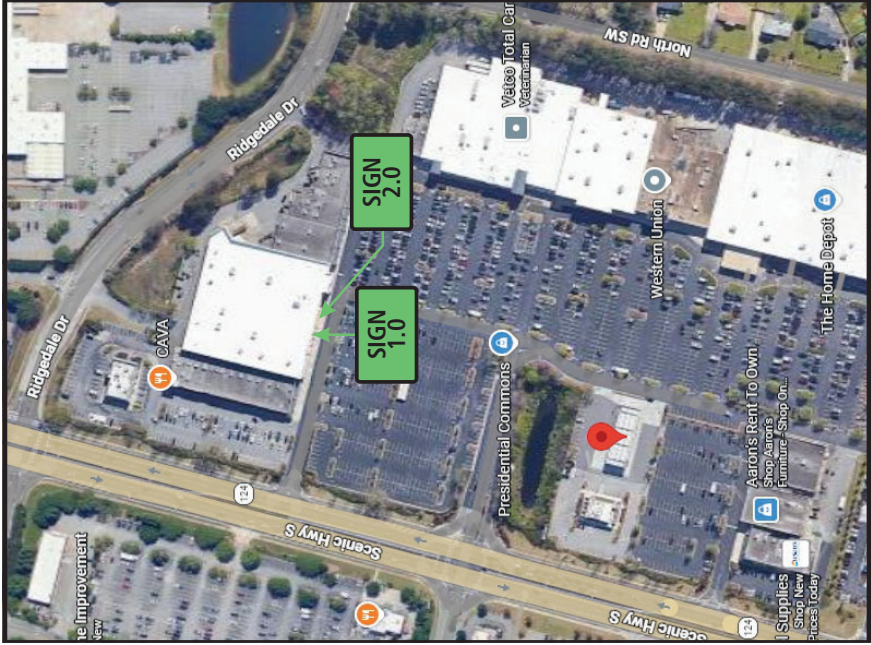

CODE INFO

ZONING AREA: SNELLVILLE GA
ZONING CODE: BG BUSINESS GENERAL
CODE: 5% OF THE WALL
VARIANCE YIELDS 25% INCREASE

BOB'S Discount Furniture 1670 SCENIC HIGHWAY NORTH SNELLVILLE, GA 30078	DRAWING NO: E051429	DATE OF LAST CHANGE: 04/27/26	ADDITIONAL INSTALL NOTES:
	SITE/ SUM	REVISION # -	



CONSULTANT: N/A	PROJECT MANAGER: JANEL HEDGEPEETH
DESIGNER: ZT	FILE LOC: Company\CURRENT PROJECTS\BOB'S DISCOUNT FURNITURE\026\Snellville, GA E051429\11 Production Files\E051429

ASG

ADVANCE SIGN GROUP



800.861.8006
ADVANCESIGNGROUP.COM

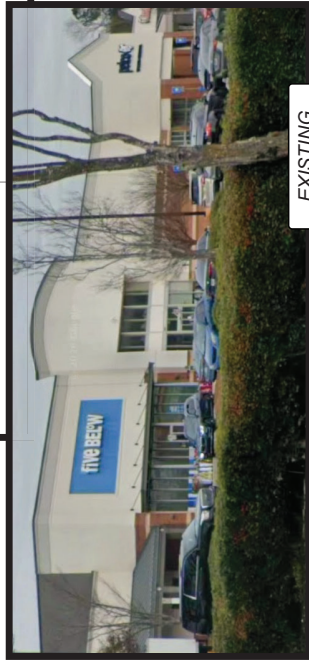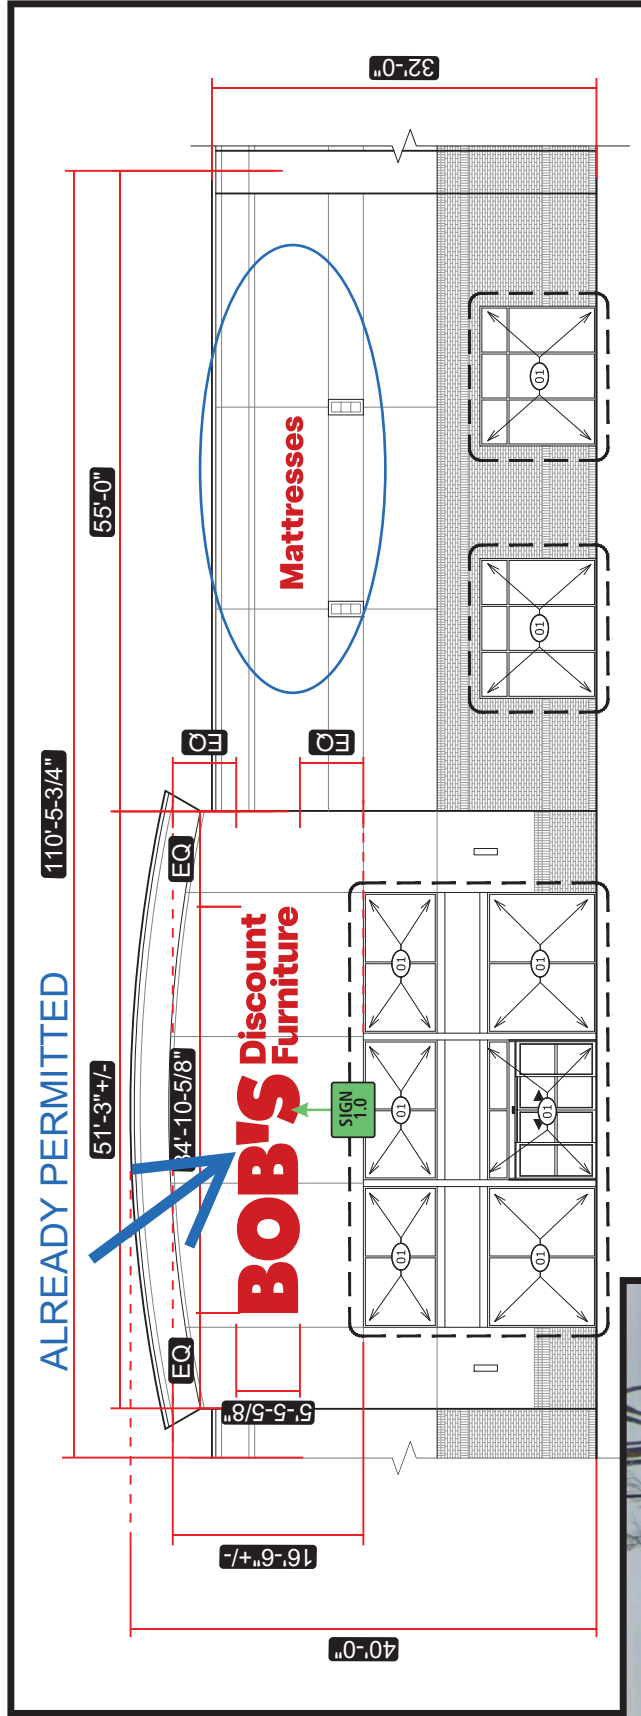

EXISTING

INSTALLATION NOTES 1: USE NON-CORROSIVE HARDWARE AND SEAL ALL EXTERIOR FACADE PENETRATIONS WATERTIGHT.

INSTALLATION NOTES 2: ONE DEDICATED (1) 120VAC CIRCUIT BY OTHERS REQUIRED WITHIN 5' OF CENTER OF SIGN. THIS SIGN IS INTENDED TO BE INSTALLED IN ACCORDANCE WITH THE REQUIREMENTS OF ARTICLE 600 OF THE NATIONAL ELECTRICAL CODE AND/OR OTHER APPLICABLE CODES. THIS INCLUDES PROPER GROUNDING AND BONDING.

INSTALLATION NOTES 3: G-TO PROVIDE ADEQUATE WOOD OR METAL BLOCKING IN CORRELATION W/ FACADE FRAMING AS REQUIRED.

BOB'S Discount Furniture

1670 SCENIC HIGHWAY NORTH
SNELLVILLE, GA 30078

ADDITIONAL INSTALL NOTES:

DRAWING NO.
E051429

DATE OF
LAST CHANGE:
04/27/26

REVISION #
-

CONSULTANT:
N/A
PROJECT MANAGER:
JANEL HEDGEPEETH
DESIGNER:
ZT

FILE LOC:
Company/CURRENT PROJECTS/BOB'S DISCOUNT FURNITURE/026/Snellville, GA E051429/11 Production Files/E051429

ASG

ADVANCE SIGN GROUP



800.861.8006
ADVANCESIGNGROUP.COM

-14'-9 1/2"


SCALE: NTS

Matresses

(QTY.1) ONE REQUIRED

SIGN DETAIL:

- ACRYLIC
2283 RED
- BENJAMIN MOORE
OLD NAVY (2063-10)

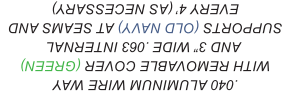

INSTALLATION NOTES 3: GC TO PROVIDE ADEQUATE WOOD OR METAL BLOCKING IN CORRELATION W/ FACADE FRAMING AS REQUIRED.

ASG

800.867.8006
ADVANCEDSIGNGROUP.COM